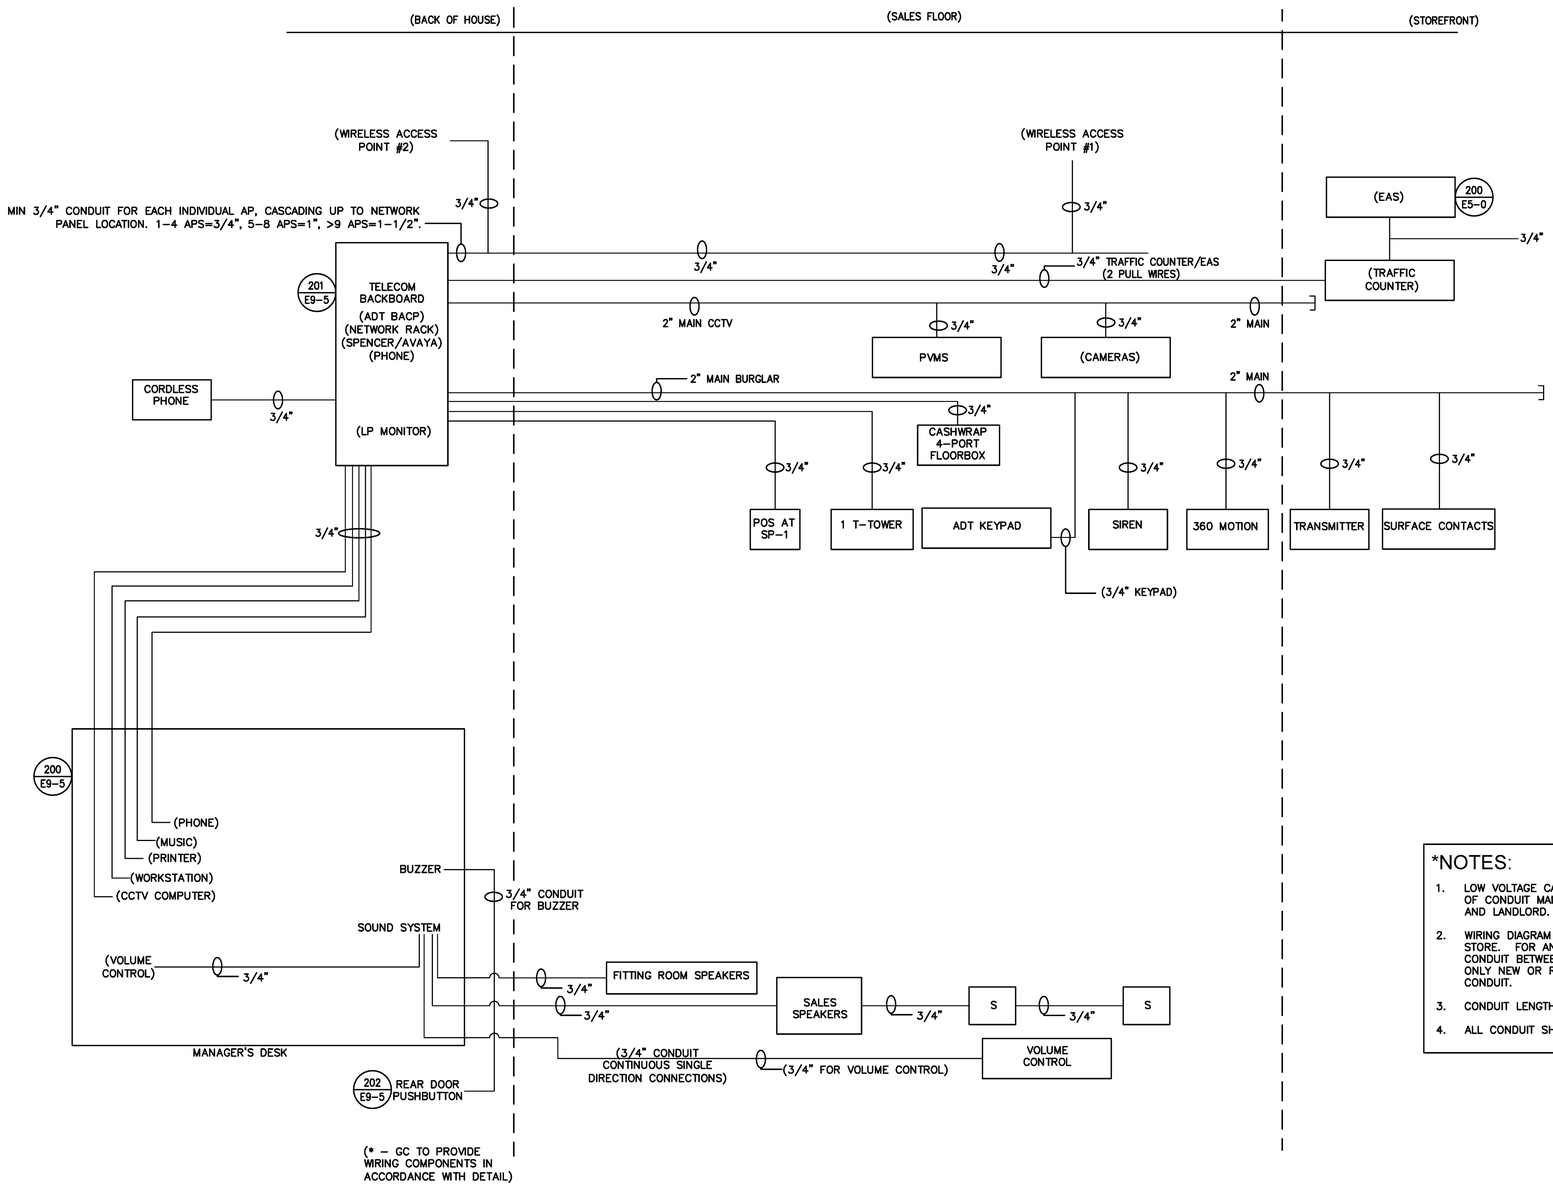

*NOTES:

1. LOW VOLTAGE CABLES MAY BE RUN IN CABLE TRAY IN LIEU OF CONDUIT MAIN WHEN PERMITTED BY LOCAL AUTHORITIES AND LANDLORD.
2. WIRING DIAGRAM SHOW ALL COMPONENTS FOR A NEW STORE. FOR ANY TWO EXISTING COMPONENTS, THE CONDUIT BETWEEN THE COMPONENTS WILL REMAIN AS IS. ONLY NEW OR RELOCATED COMPONENTS REQUIRE NEW CONDUIT.
3. CONDUIT LENGTH SHALL NOT EXCEED 300 FT.
4. ALL CONDUIT SHALL INCLUDE A PULLSTRING.

EMPTY CONDUITS WITH PULLSTRINGS RISER DIAGRAM

NOT TO SCALE
203

NEW STORE

ATHLETA

GAP INC.
STORE DEVELOPMENT
2 FOLSOM STREET
SAN FRANCISCO, CA 94105

ORACLE I.D.: 140261

STORE NUMBER: 7341

STORE LOCATION: STATION PARK
230 NE PROMONTORY
SPACE C-120
FARMINGTON, UT 84025

DESIGN TYPE: DERBY B
GENERATION: 21Q34
PROTOTYPE DATE: 1/8/2021
OPENING: 2021

ARCHITECT INFO:

brr

ARCHITECT OF RECORD:

MARIAH MEYER
8131 METCALF AVE
SUITE 300
OVERLAND PARK, KS 66204

www.brrarch.com

TEL: 913-262-9095
FAX:913-262-9044

CONSULTANT INFO:

HENDERSON ENGINEERS
8345 LENEXA DRIVE, SUITE 300
LENEXA, KS 66214
TEL 913.742.5000 FAX 913.742.5001
WWW.HENDERSONENGINEERS.COM
2050004241
UT. CORPORATE NUMBER: 4977264-0143
09/30/21

PROFESSIONAL STAMP:

THIS DOCUMENT IS RELEASED FOR THE PURPOSE OF PRELIMINARY SUBMITTAL
WILLIAM R. WINSTON
LICENSE # 11811162-2202

IT IS NOT TO BE USED FOR CONSTRUCTION PURPOSES.

ISSUE TYPE:

LL/PERMIT/BID: 02/19/21

REVISIONS:

DRAWN BY: HEI

A/E JOB NUMBER: 65011072

TITLE SHEET:
ELECTRICAL DETAILS

SHEET NUMBER:
E9-6