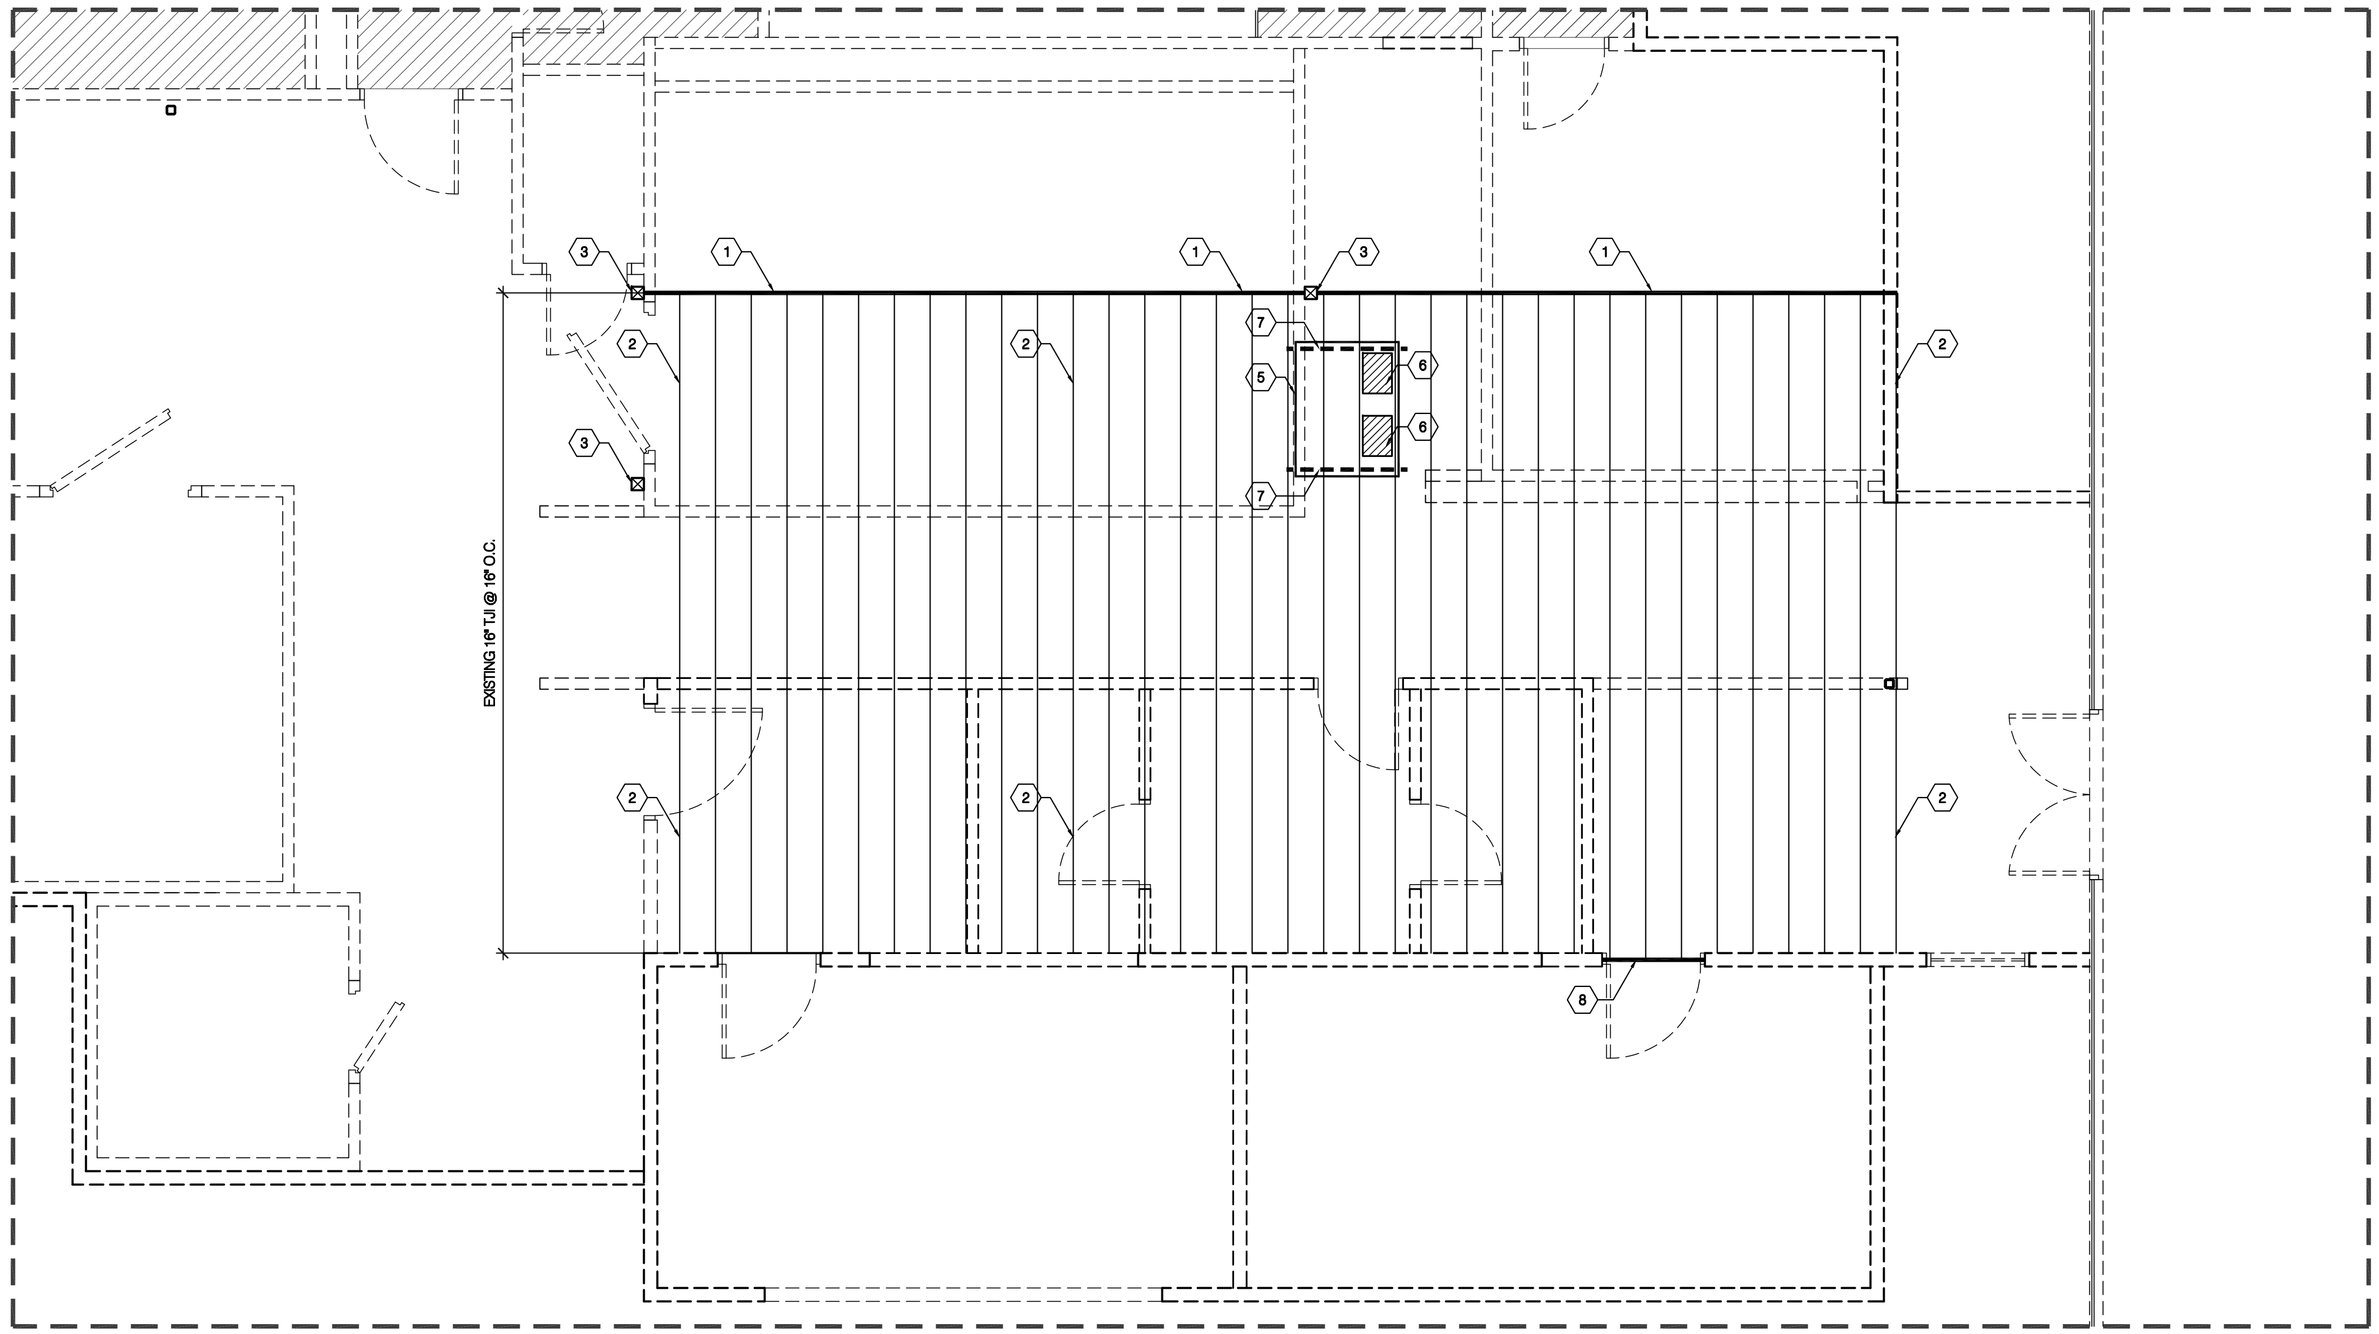

C1 ROOF FRAMING PLAN

SCALE: 1/4"=1'-0"

ROOF FRAMING PLAN NOTES:

1. CONTRACTOR TO FIELD VERIFY ALL EXISTING CONDITIONS AND DIMENSIONS PRIOR TO STARTING ANY WORK. CONTACT ARCHITECT FOR ANY CLARIFICATION REQUIRED.
2. CONTRACTOR TO FIELD VERIFY NEW WALL LOCATIONS AND DIMENSIONS AS SHOWN ON DRAWINGS. CONTACT ARCHITECT FOR ANY CLARIFICATION REQUIRED, INCLUDING POSSIBLE DISCREPANCIES BETWEEN THE DRAWINGS AND ACTUAL EXISTING BUILT CONDITIONS.
3. CONTRACTOR TO COORDINATE THE INTENT SHOWN WITHIN THIS DRAWING WITH STRUCTURAL NOTES AND DETAILS PROVIDED ON S1.1, S1.2, & S1.3.

REFERENCE NOTES:

1. EXISTING ROOF BEAM.
2. EXISTING ROOF JOIST.
3. EXISTING COLUMN.
4. NOT USED.
5. NEW ROOF TOP MECHANICAL UNIT, RTU. RE: MECHANICAL.
6. NEW ROOF PENETRATION, PATCH AND REPAIR ROOF AS REQUIRED. RE: MECHANICAL.
7. NEW 2 X 6 BLOCKING UNDER THE PERIMETER OF NEW RTU. RE: DETAIL 4/S-1.1.
8. NEW HEADER, HDR 6. RE: S-1.3 HEADER SCHEDULE

GENERAL NOTES:

1. CONTACT ARCHITECT FOR ANY CLARIFICATION REQUIRED, INCLUDING POSSIBLE DISCREPANCIES ON THE DRAWINGS.
2. FIELD VERIFY ALL EXISTING CONDITIONS PRIOR TO STARTING ANY WORK.
3. GENERAL CONTRACTOR IS RESPONSIBLE FOR FULL COMPLIANCE WITH GOVERNING CODES AND REGULATIONS, COORDINATION OF SUBCONTRACTORS, SAFETY AT THE SITE AND PROTECTION OF WORK COMPLETED.

lu'na

lu'na design studio
175 w. 200 s. #2010
salt lake city, utah 84101
www.lunaarchitects.com
801-350-2046

STATE OF UTAH
MARVIN LOUIS ULRICH
LICENSED ARCHITECT

STAMP

LA CAILLE - BANQUET SUPPORT REMODEL

9565 WASATCH BOULEVARD
SANDY, UTAH 84092
PERMIT SET

THESE DRAWINGS ARE INSTRUMENTS OF SERVICE AND SHALL REMAIN THE PROPERTY OF THE ARCHITECT. NO USE OR RE-USE OF THESE DOCUMENTS SHALL BE PERMITTED UNLESS AUTHORIZED IN WRITING BY lu'na design studio, l.l.c. WITH APPROPRIATE COMPENSATION.

COPYRIGHT © 2018

ISSUE DATE:	01-24-18	DEMO PERMIT
ISSUE DATE:	01-26-18	DESCRIPTION
ISSUE DATE:	00-00-00	DESCRIPTION
ISSUE DATE:	00-00-00	DESCRIPTION
ISSUE DATE:	00-00-00	DESCRIPTION

ROOF FRAMING PLAN

DRAWING NO.:

A-1.5